NOTE:DO NOT SCALE FROM THIS DRAWING.ALL DIMENSIONS TO BE CHECKED ON SITE.TO BE READ IN CONJUNCTION WITH ALL RELEVANT CONSULTANTS DOCUMENTATION

Construction (Design and Management) Regulations 2007

Designer Considerations

Street Design Partnership`s duty on this project is that of "Designer" as defined by Regulation 2, and have avoided foreseeable risks to those involved in the construction and future use of the structure and in so doing eliminated hazards (so far as is reasonably practical, taking account of other design considerations) and reduced risks associated with those hazards.
The Designer has provided adequate information about any significant risks associated with the design and co-ordinated the work with others in order to improve the way in which risks are managed and controlled.
The associated risks are restricted to site or project specific risks and as such are not considered as a complete and final list of all hazards that may exist

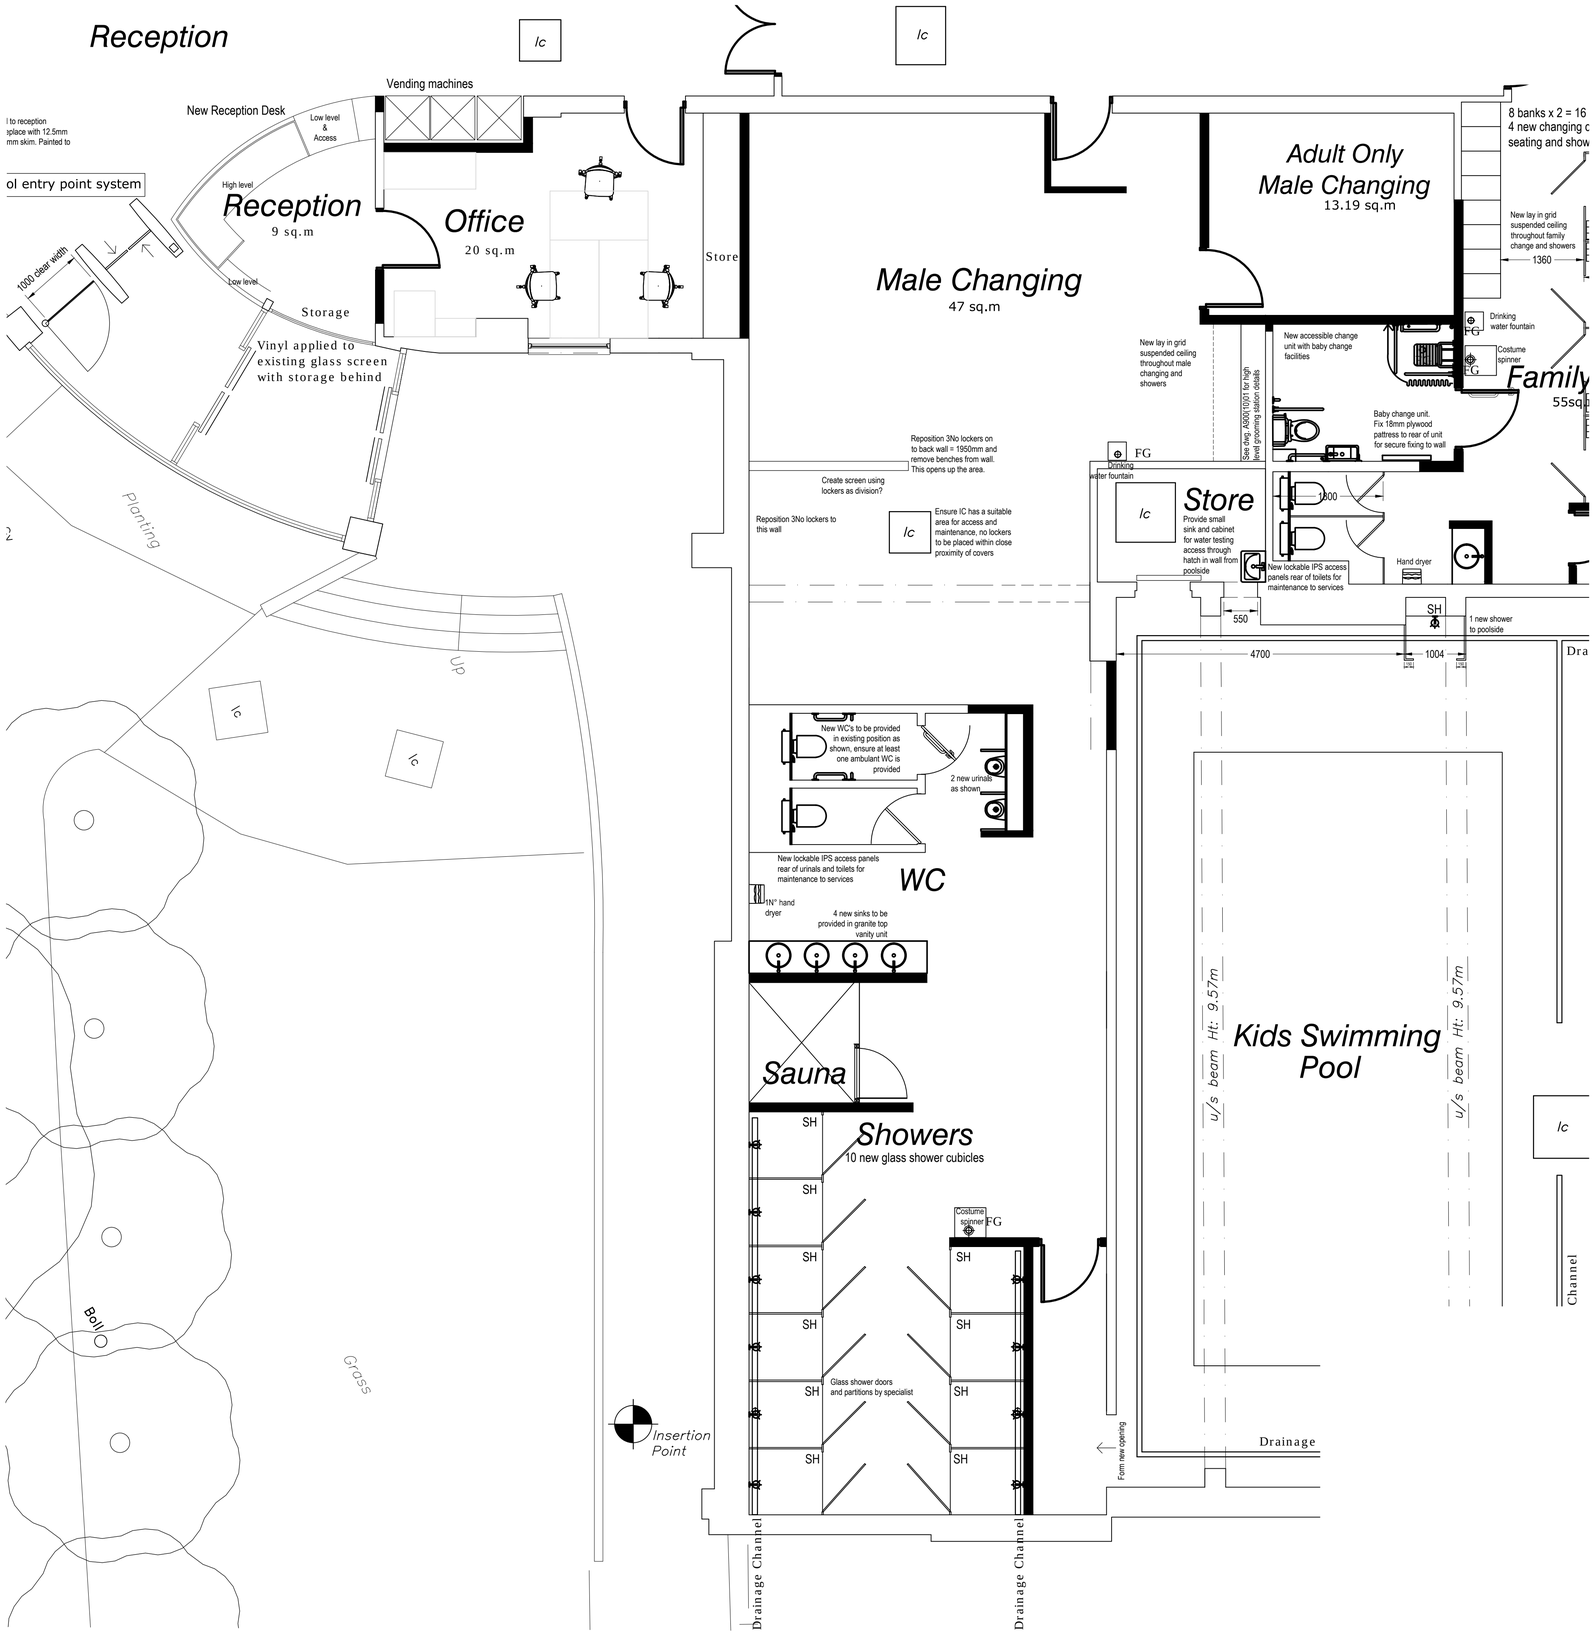

PART GROUND FLOOR SHOWING MALE CHANGING AREA CHANGES SCALE 1:50

	revision:		date:
client:	project:		drawing:
LENSBURY LTD	LOCKSIDE DEVELOPMENT LENSBURY RESORT TEDDINGTON TW11 9NU		PROPOSED GROUND FLOOR PLAN

project no:	drawing no:	revision:	drawn:	checked:	date:	scale @ A1
5994	A100(10)03	J	HG		18.12.14	1:50

street design partnership
architecture urban design interiors
16 brewery yard deva centre trinity way salford m3 7bb t:0161 834 7262 f:0161 834 7112 e:info@street-design.net